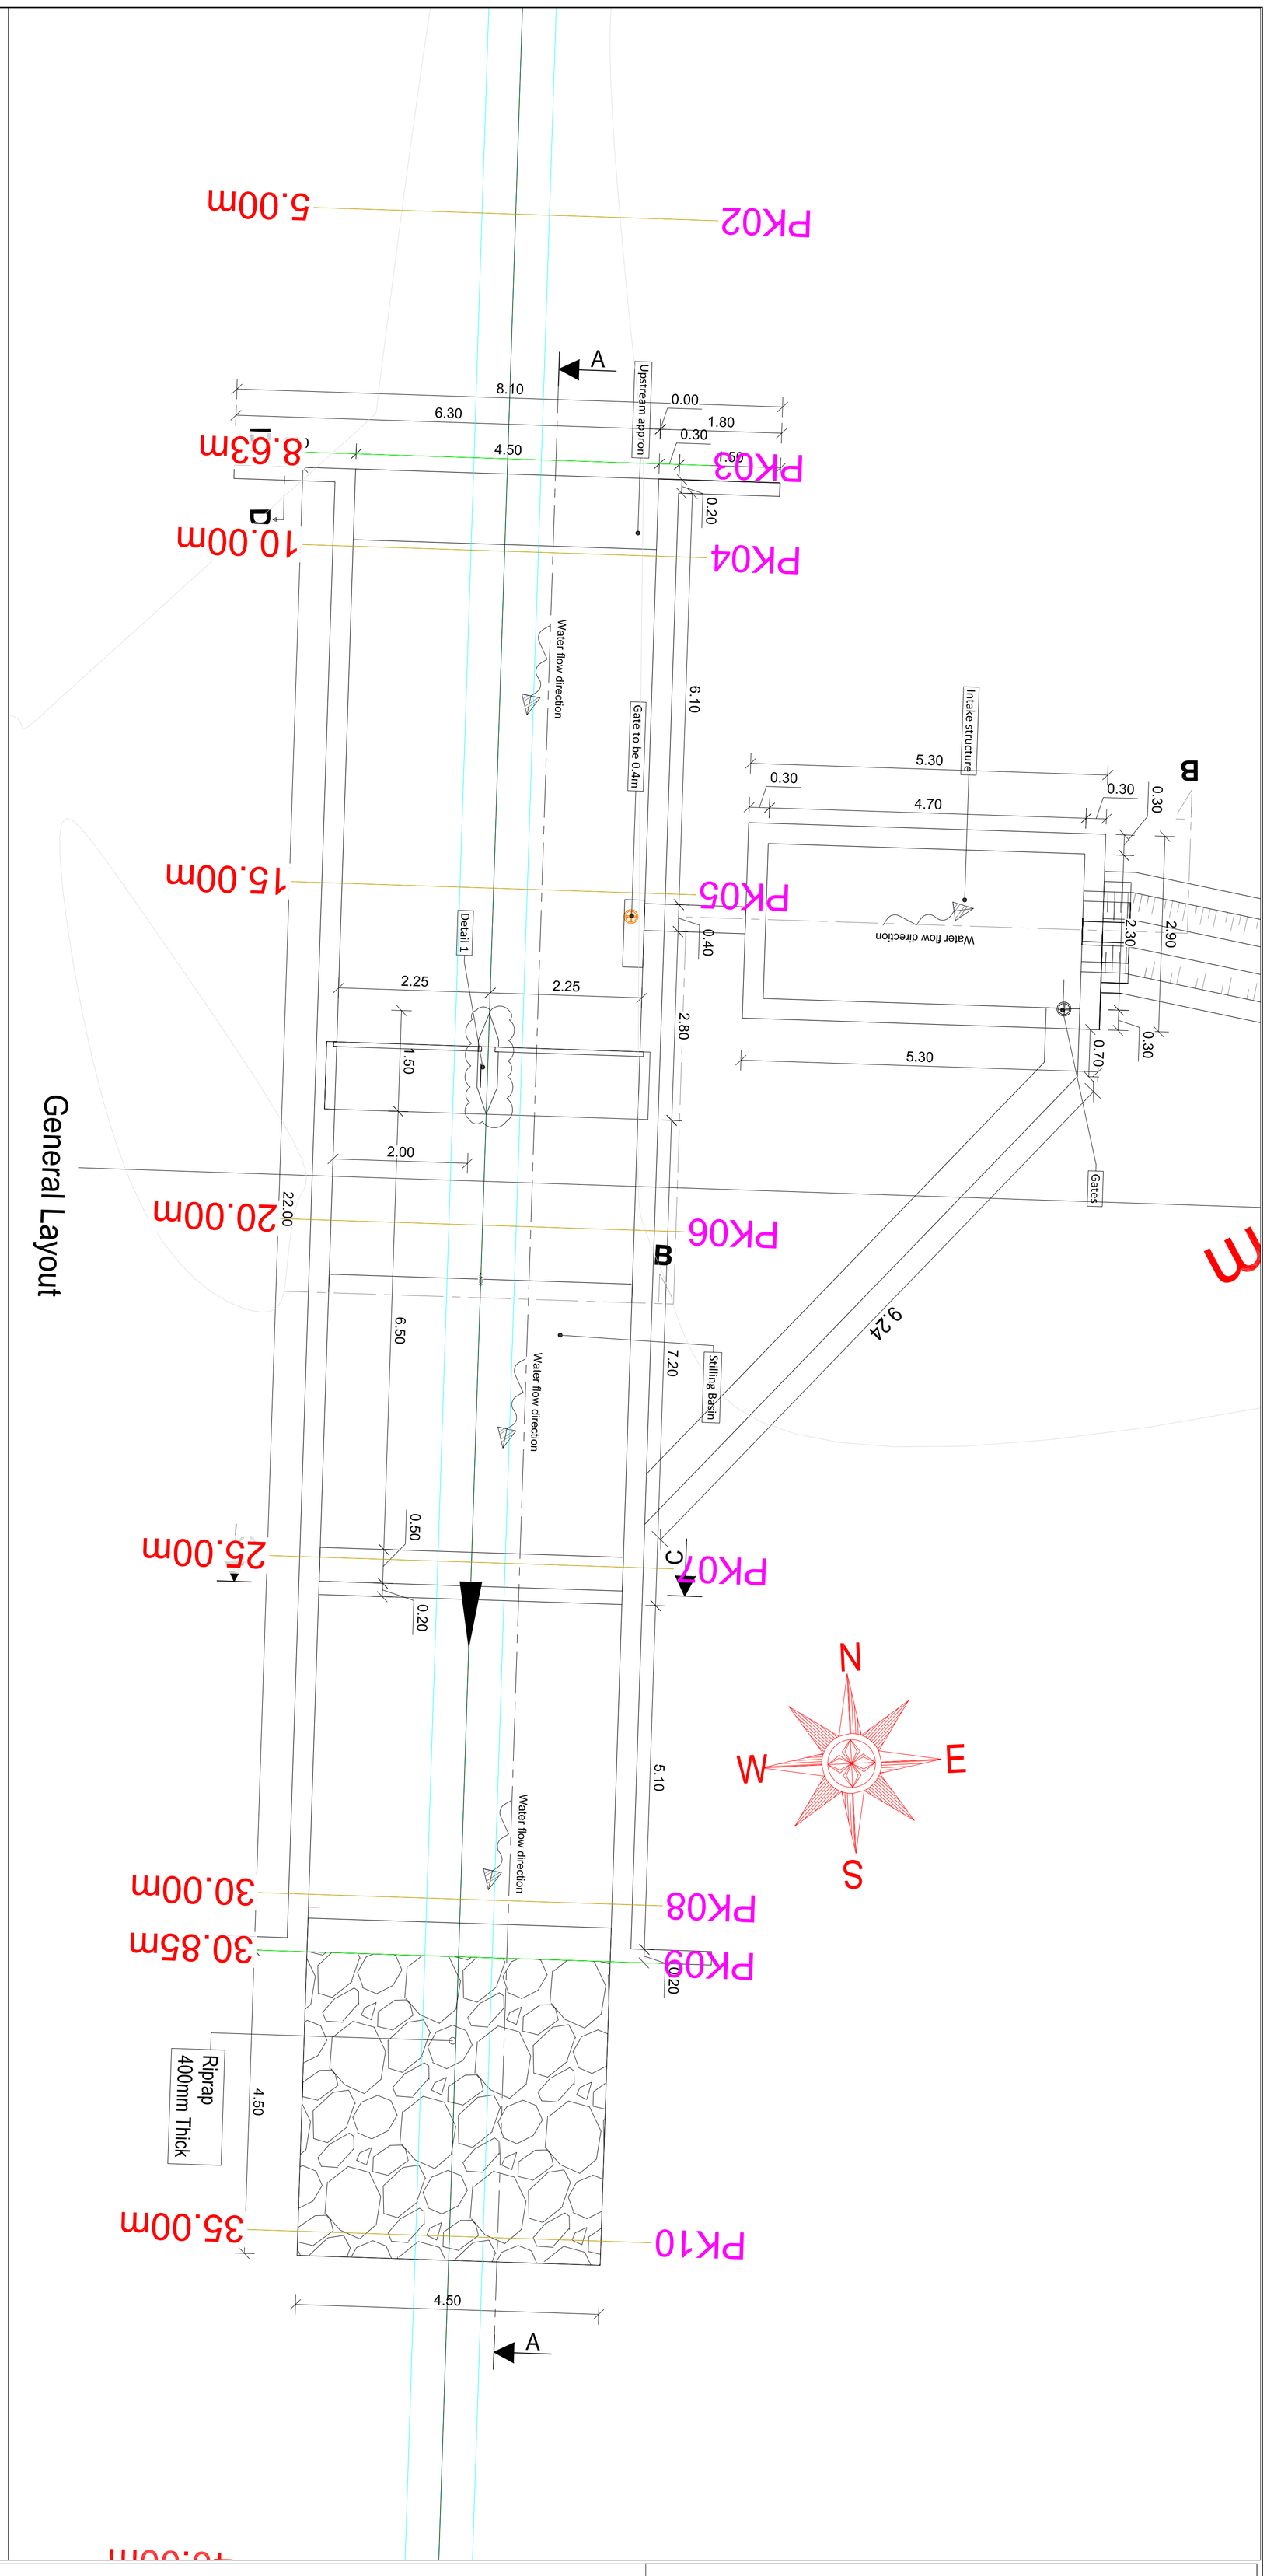

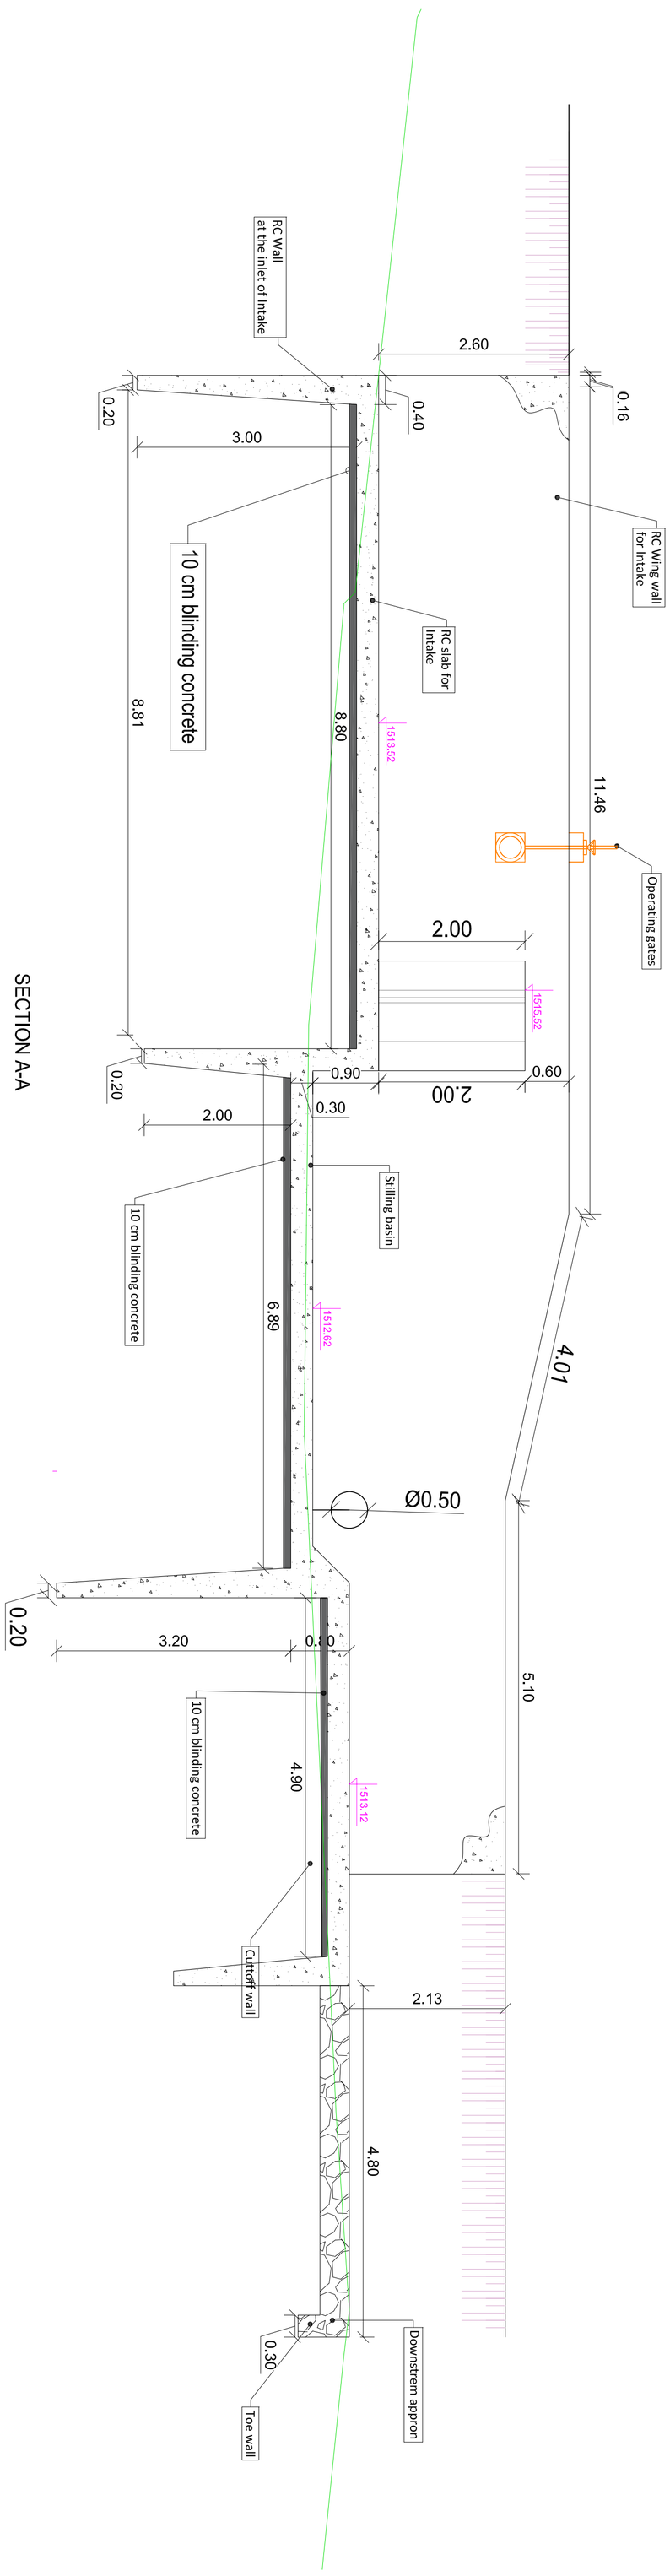

SECTION A-A
Scale: 1/50

REVISION		
NO	DATE	REMARKS
-	-	-
-	-	-
-	-	-

CLIENT

DUHAMIC-ADRI

PROJECT TITLE:

Consultancy company to evaluate and design costed irrigation options for radical terraces using local water resources in Gisagara District, Nduru Sector.

DESIGN FIRM:

Drawing Title:

Weir-General Layout & Section

Designed By:	Scale	Sheet	Drawing No.
	As Shown	A1	Wr- 001
Checked by	Project No.		Date
	-		10/2025